MJM Solutions
CONSULTING CIVIL AND STRUCTURAL ENGINEERS
LEVEL 1, 25 TOMPSON STREET
WAGGA WAGGA NSW 2650
Telephone (02) 69 218 333
Facsimile (02) 69 218 179
E-mail admin@mjm-solutions.com
A.C.N. 107 158 350 A.B.N. 16 107 158 350
BOWTORT P/L TRADING AS MJM SOLUTIONS

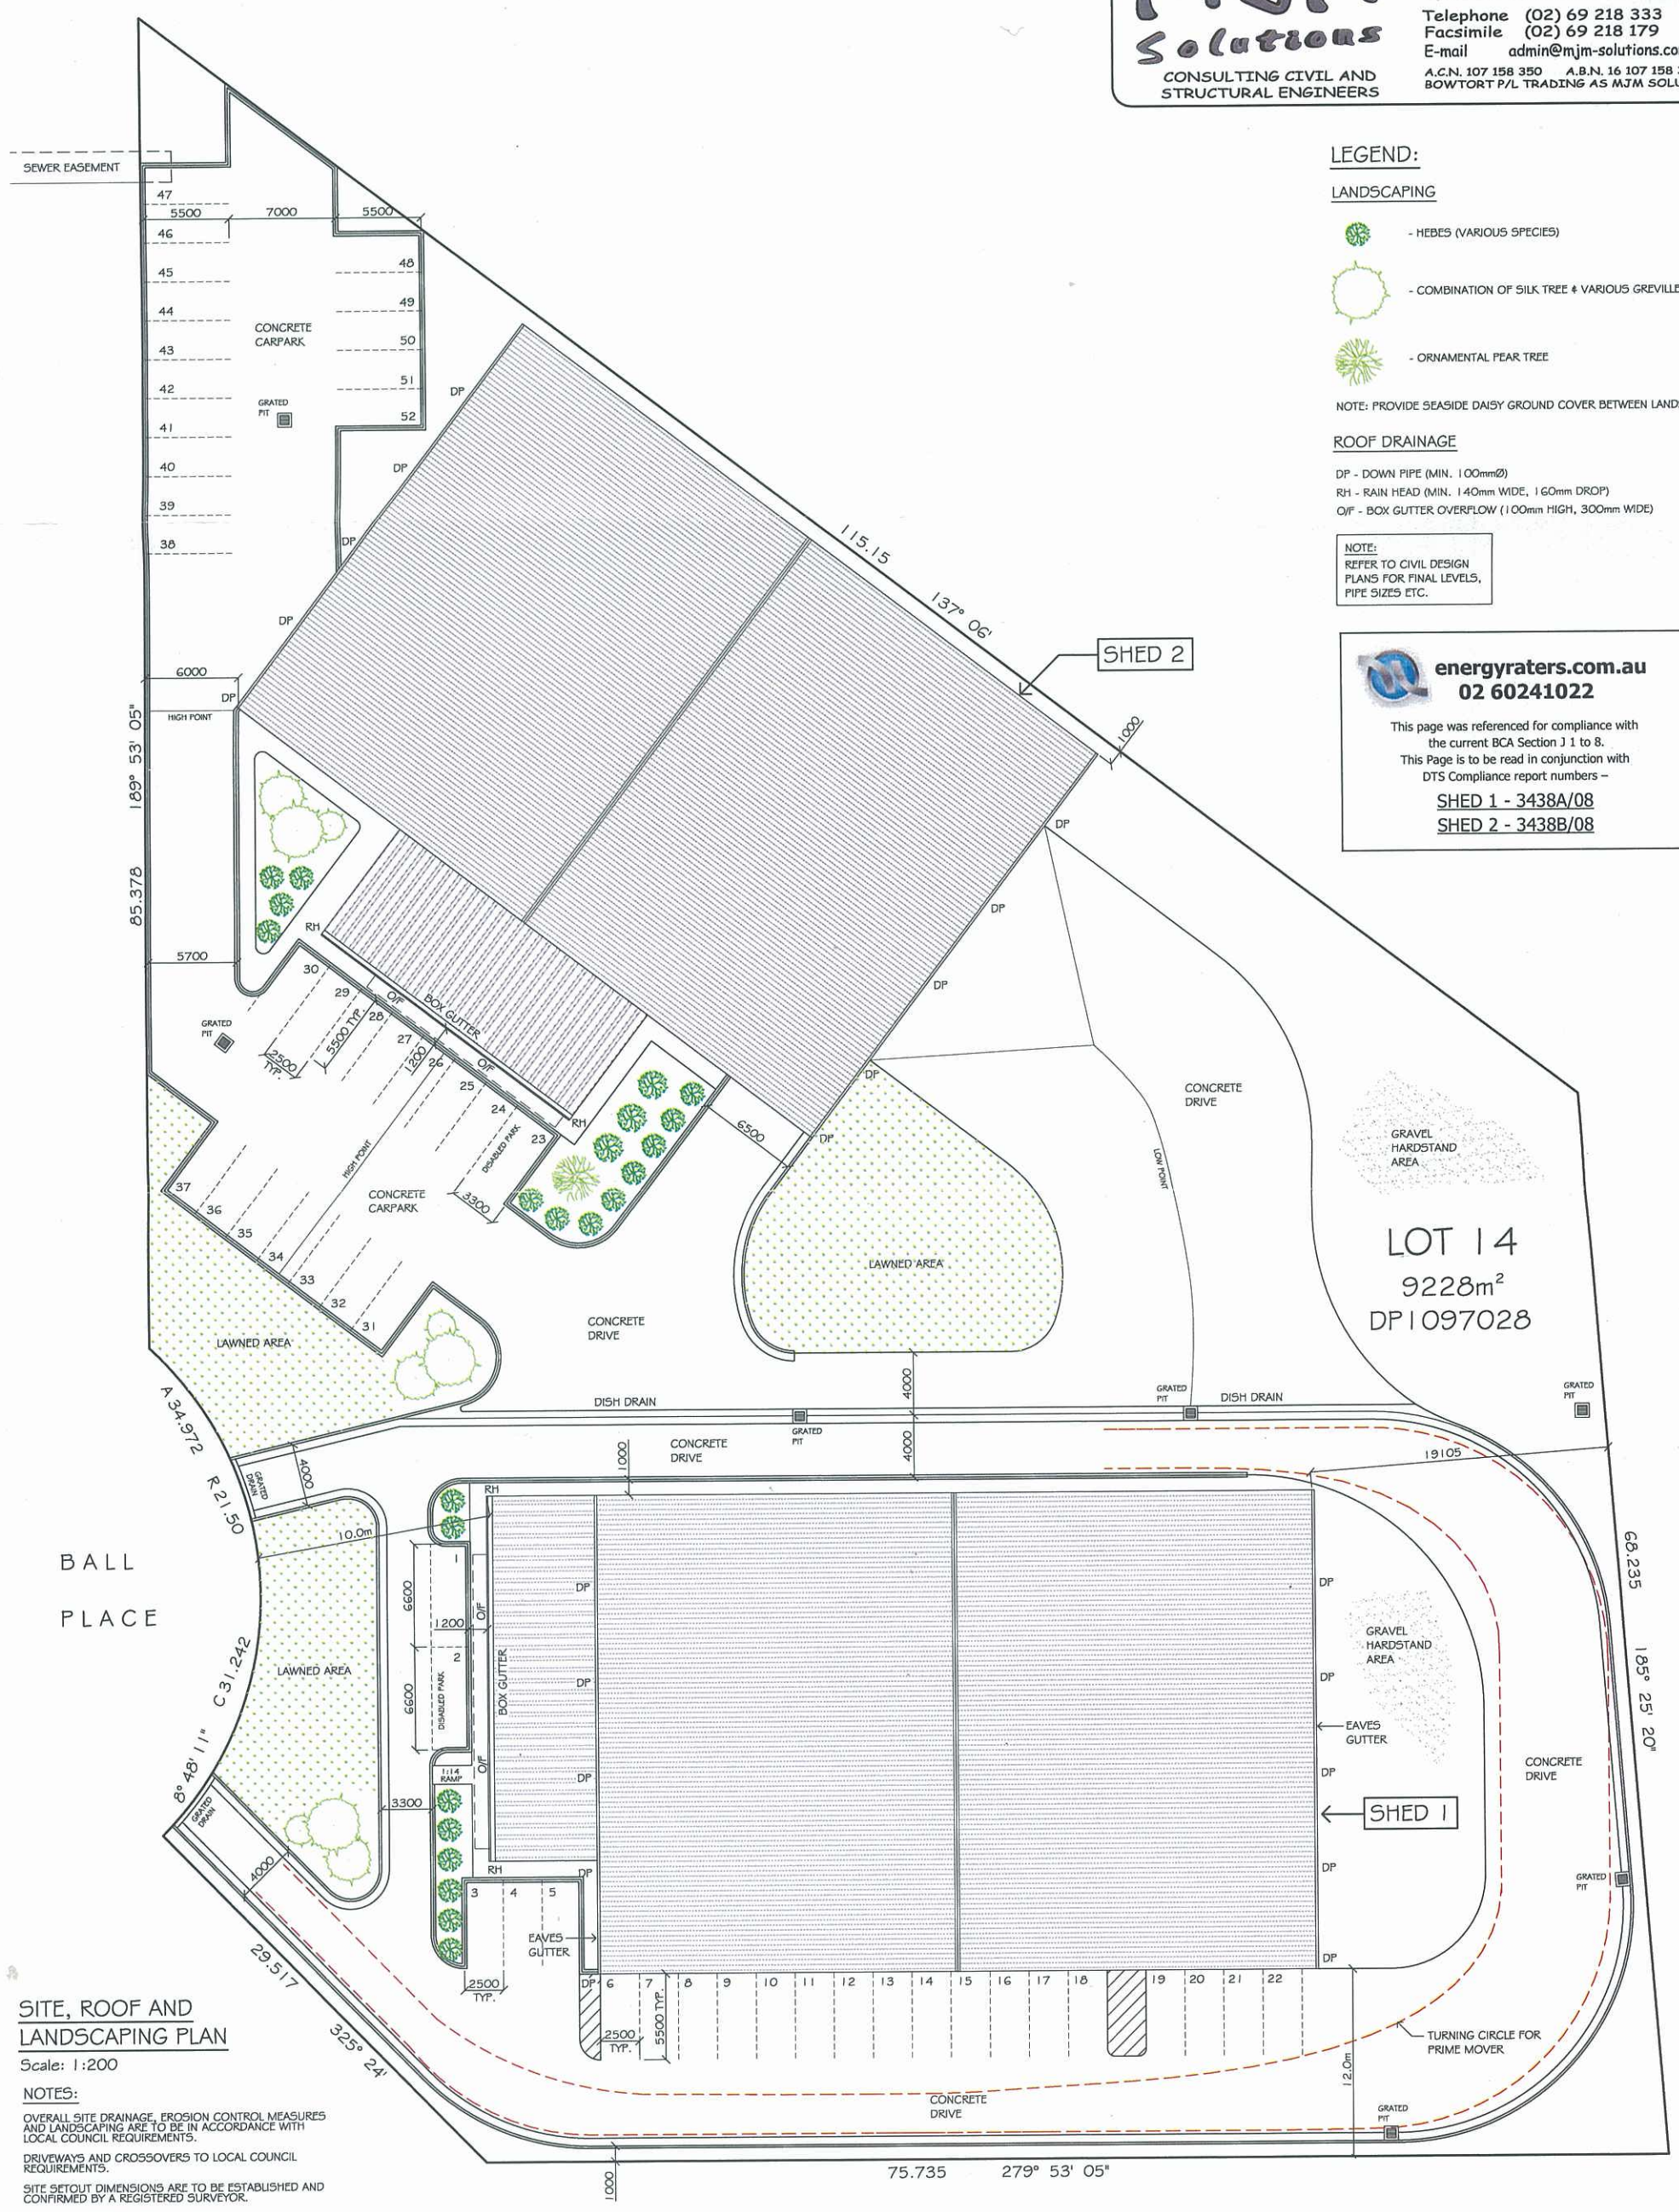

LEGEND:

LANDSCAPING

- HEBES (VARIOUS SPECIES)
- COMBINATION OF SILK TREE & VARIOUS GREVILLEA'S
- ORNAMENTAL PEAR TREE

NOTE: PROVIDE SEASIDE DAISY GROUND COVER BETWEEN LANDSCAPING

ROOF DRAINAGE

DP - DOWN PIPE (MIN. 100mmØ)
RH - RAIN HEAD (MIN. 140mm WIDE, 160mm DROP)
O/F - BOX GUTTER OVERFLOW (100mm HIGH, 300mm WIDE)

NOTE:
REFER TO CIVIL DESIGN PLANS FOR FINAL LEVELS, PIPE SIZES ETC.

energyraters.com.au
02 60241022

This page was referenced for compliance with the current BCA Section J 1 to 8.
This Page is to be read in conjunction with DTS Compliance report numbers –
SHED 1 - 3438A/08
SHED 2 - 3438B/08

SITE, ROOF AND LANDSCAPING PLAN

Scale: 1:200

NOTES:

OVERALL SITE DRAINAGE, EROSION CONTROL MEASURES AND LANDSCAPING ARE TO BE IN ACCORDANCE WITH LOCAL COUNCIL REQUIREMENTS.

DRIVEWAYS AND CROSSOVERS TO LOCAL COUNCIL REQUIREMENTS.

SITE SETOUT DIMENSIONS ARE TO BE ESTABLISHED AND CONFIRMED BY A REGISTERED SURVEYOR.

BOUNDARY DIMENSIONS AND BEARINGS TO BE CONFIRMED WITH REGISTERED LINEN PLAN

No.	DATE	AMENDMENTS	BY
A	30/09/2008	ISSUED FOR APPROVAL	BS
B	10/10/2008	ISSUED FOR APPROVAL	BS
C	13/10/2008	GENERAL REVISION	BS

PROJECT
PROPOSED NEW INDUSTRIAL PREMISES LOT 14 BALL PLACE, WAGGAW WAGGA, NSW FOR DAMASA PTY LTD.

SHEET SUBJECT
SITE, ROOF, LANDSCAPING PLAN
CLIENT
DAMASA PTY LTD

DESIGNED	SCALE 1:200 (A1), 1:400 (A3)	
CHECKED	DRAWN B. Shumack	DATE SEP 2007
ISSUE C	PROJECT NO. 080191	SHEET NO. BD1

JOB LOCATION: Z:/Jobs

NORTHPOINT